ANCHORING DETAILS ARE FOR REFERENCE ONLY. FINAL SPECIFICATIONS AND DETAILS SHOULD BE APPROVED BY A LICENSED ENGINEER.

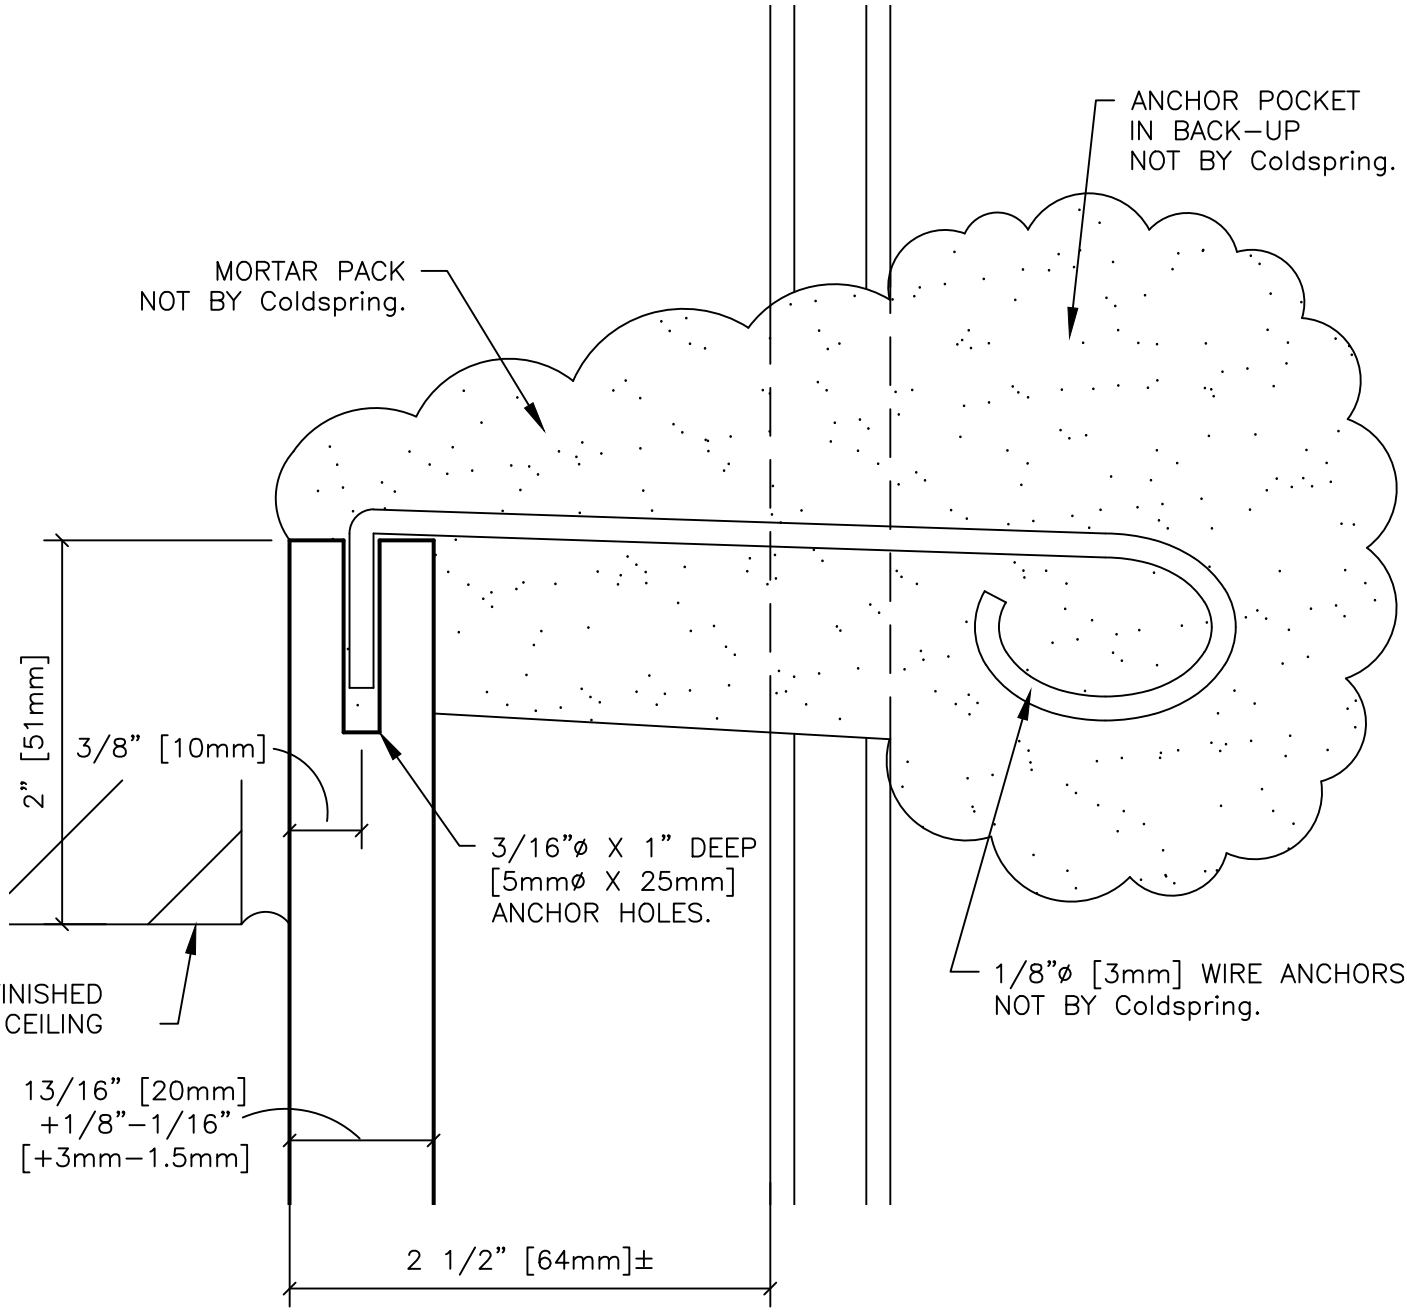

GRANITE ONLY SECTION C

DR-040(10Feb25)

DESCRIPTION: EXAMPLE INTERIOR WALL - SECTION C 20mm			
SHEET #:	**SCALE:** FULL SIZE	**DRAWN BY:** LB/KM	**DATE:** 3/6/2025

COLDSPRING®
17482 GRANITE WEST ROAD, COLD SPRING, MN 56320
PHONE 320.685.3621 | WWW.COLDSPRINGUSA.COM